SCARBOROUGH BEACH ROAD - ELEVATION

MATLOCK STREET - ELEVATION

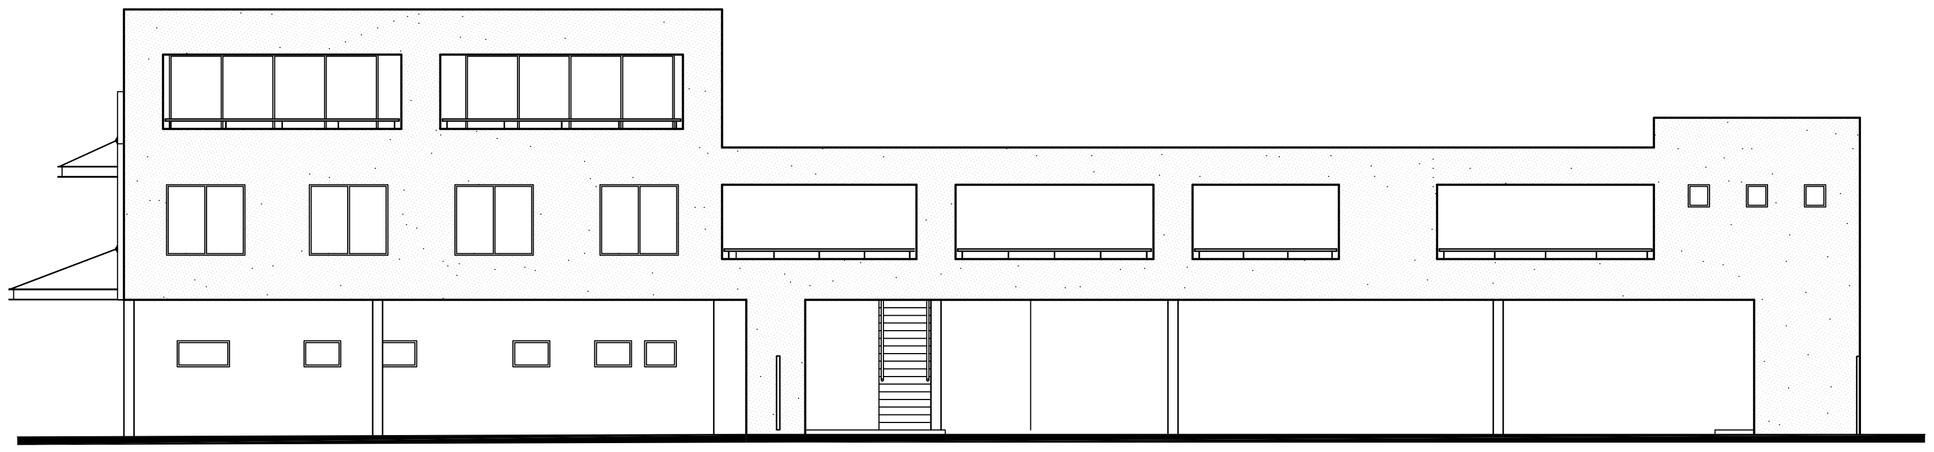

REAR ELEVATION - ELEVATION

REFERENCE DRAWINGS:

DRAWING No.	DESCRIPTION

REVISIONS:

No.	REVISION DESCRIPTION	DRAWN	CHECKED	APPROVED	DATE
A	ISSUED FOR PLANNING APPROVAL	L LOI			06-01-05

COPYRIGHT ©
This drawing is copyright and the property of van der Meer and Associates. It must not be retained, copied or used without the authority of van der Meer and Associates.

DISCLAIMER
This drawing and its contents are electronically generated, are confidential and may only be used for the purpose for which they were intended.
Van der Meer & Associates will not accept responsibility for any consequences arising from the use of the drawing for other than its intended purpose or where the drawing has been altered, amended or changed either manually or electronically by any third party.

NOTE
This is an uncontrolled document issued for information purposes only, unless the checked sections are signed or completed.
Figured dimensions take precedence over scaled. Do not scale reduced size drawings. Verify dimensions prior to commencing any on-site or off-site works or fabrication. If in doubt - ASK.

VAN DER MEER
CONSULTING
A.C.N. 009 351 400
41 STUART STREET, NORTHBRIDGE, W.A. 6003
Telephone: 61-8-9227 5599 Fax: 61-8-9227 5853
Email: vandermeer@vandermeer.com.au

CLIENT
URBAN CONCEPTS

PROJECT
PROPOSED GEO APARTMENTS
190 SCARBOROUGH BEACH ROAD
MT HAWTHORN

ELEVATIONS

PROJECT LEADER:	Jim Van Der Meer
DESIGNER:	Lindsey Glass
DRAFTSPERSON:	L. Loi
DATE:	01-11-04
SCALE:	AS SHOWN
DRAWING SIZE:	A1
JOB No.:	SJ040630
DRAWING No.:	A106
REVISION:	A