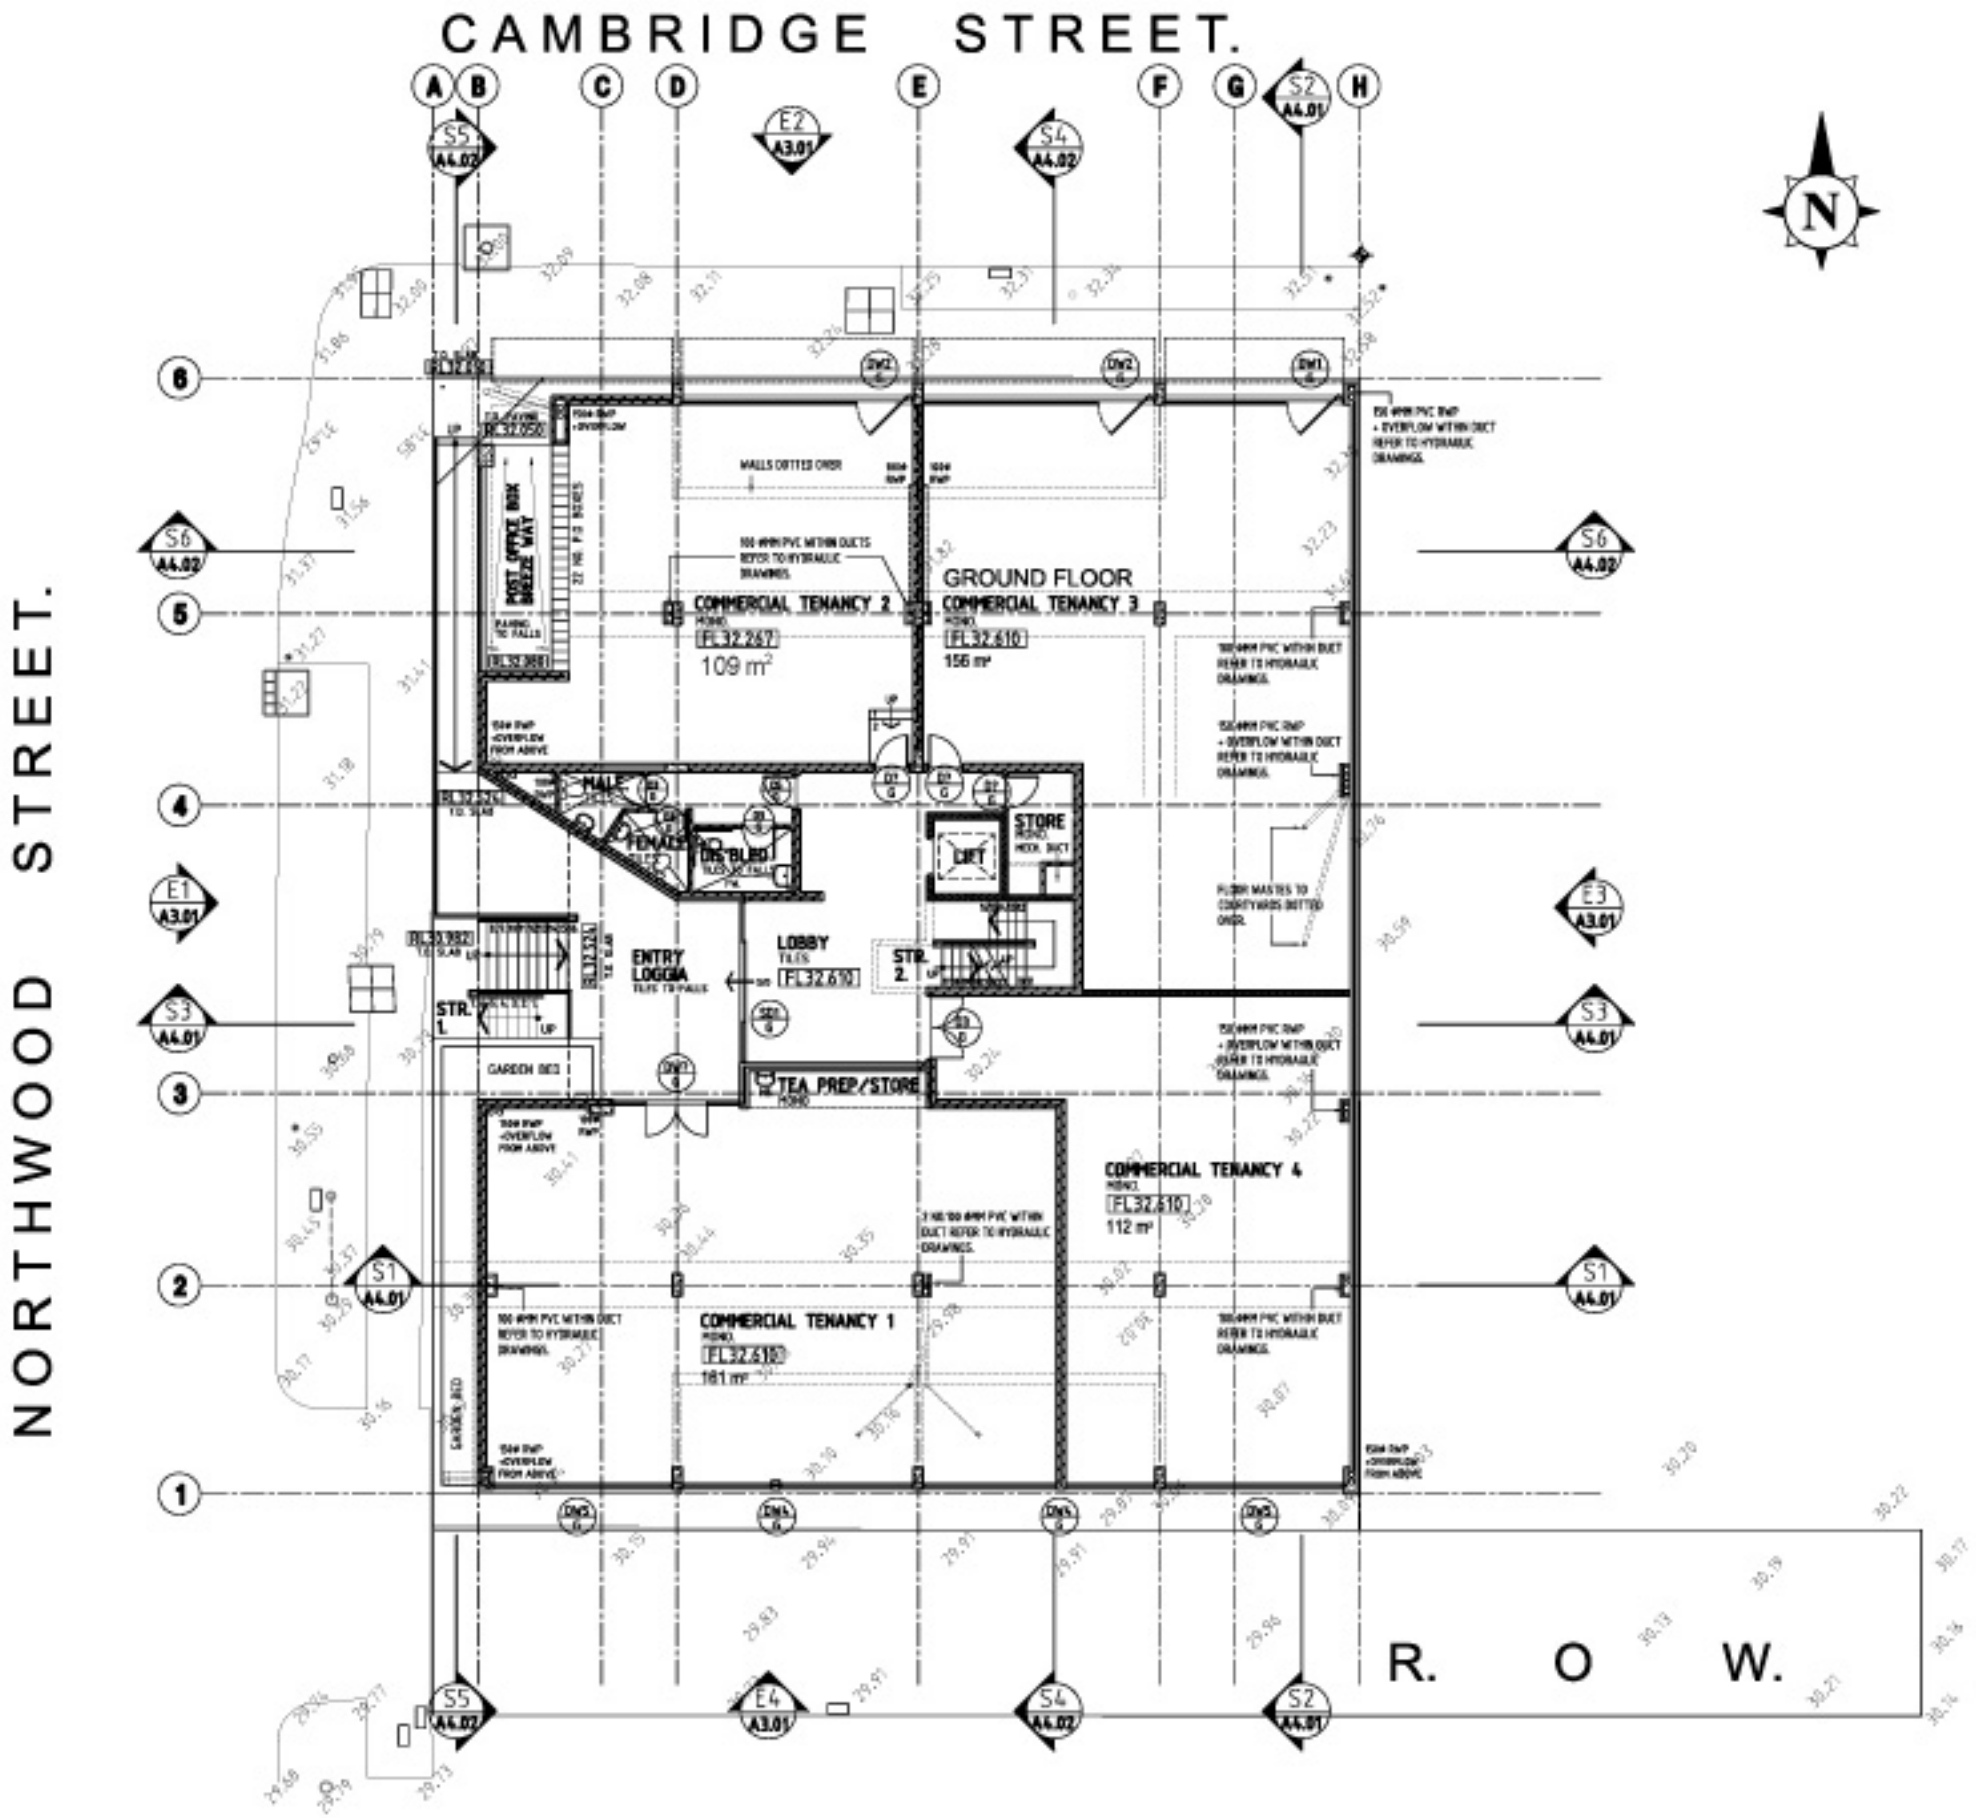

PLAN - GROUND LEVEL

SCALE 1:100

LEGEND

	110mm BRICKWORK
	150/190mm TH. LOAD-BEARING BLOCKWORK WALLS
	110mm TH LOAD-BEARING BRICKWORK
FB	DENOTES FACE BRICKWORK
	CONCRETE WALLS OR COLUMNS
B.	BOLLARD TO DETAIL ST DWG A5.02
BCJ.	BRICK CONTROL JOINTS
FW.	FLOOR WASTE
MONO	MONOLITHIC CONCRETE FINISH
F.	PAINT. - FRC PLANKS ON FRAMING TO DETAIL
P.C.	PAINTED CONC. AS SPEC.
SCR.	SCREEN - FRC PLANKS ON FRAMING TO DETAIL

FOR STAIR DETAILS - REFER TO A7 SERIES DWG'S.

ALL BALCONY/TERRACE SLABS TO FALL AWAY FROM BUILDING UNLESS OTHERWISE SHOWN - REFER TO DETAILS

PRELIMINARY

NOT FOR CONSTRUCTION

JONES COULTER YOUNG
Architects and Urban Designers

135 - 139 CAMBRIDGE
CNR CAMBRIDGE & NORTHWOOD ST.

GROUND LEVEL FLOOR PLAN

1:100	23rd MARCH 2004
TS	A2.02

© 2003 JONES COULTER YOUNG PTY LTD
NOT TO BE REPRODUCED WITHOUT THE PERMISSION OF THE AUTHOR
CHECK ALL DIMENSIONS AND VERIFY DRAWINGS BEFORE FABRICATION STARTS